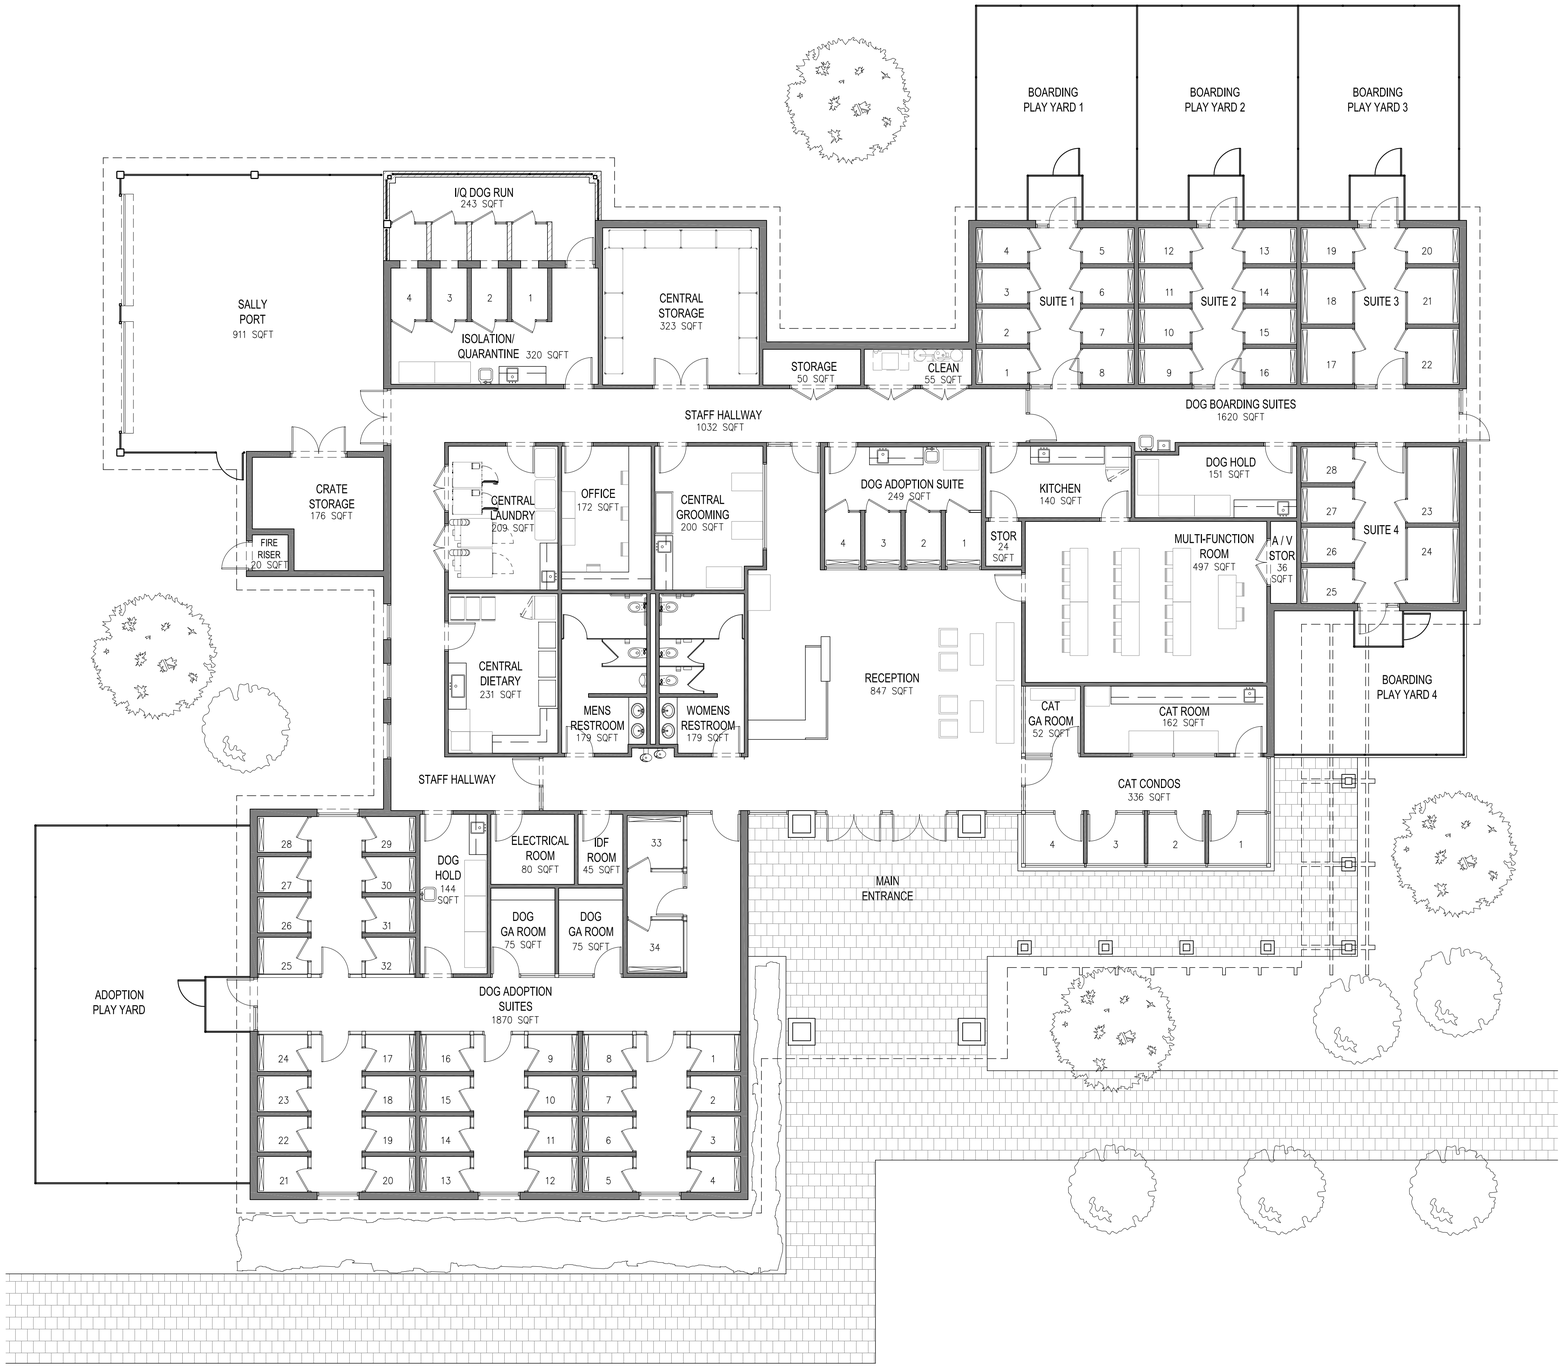

ft

In Progress
4-4-11

HINOJOSA
ARCHITECTURE&INTERIORS
1717 Arts Plaza, Suite 2102
Dallas, Texas 75201
Telephone 214-923-6433

DATE	DESCRIPTION
XXX	

Collin County Humane Society

Location

Address
Address

Seal/Signature

NOT FOR CONSTRUCTION, BIDDING, OR PERMITTING

Project Name
Collin County Humane Society

Project Number
10_1008_000

CAD File Name
A0201.DWG

Description
1ST FLOOR PLAN

Scale
1/8" = 1'-0"
0 2' 4' 8' 16'

A02.01

©2010 HINOJOSA
Architecture & Interiors, PLLC